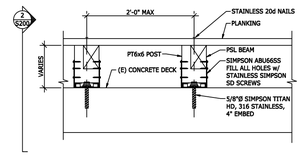

1

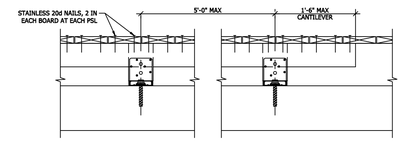

2

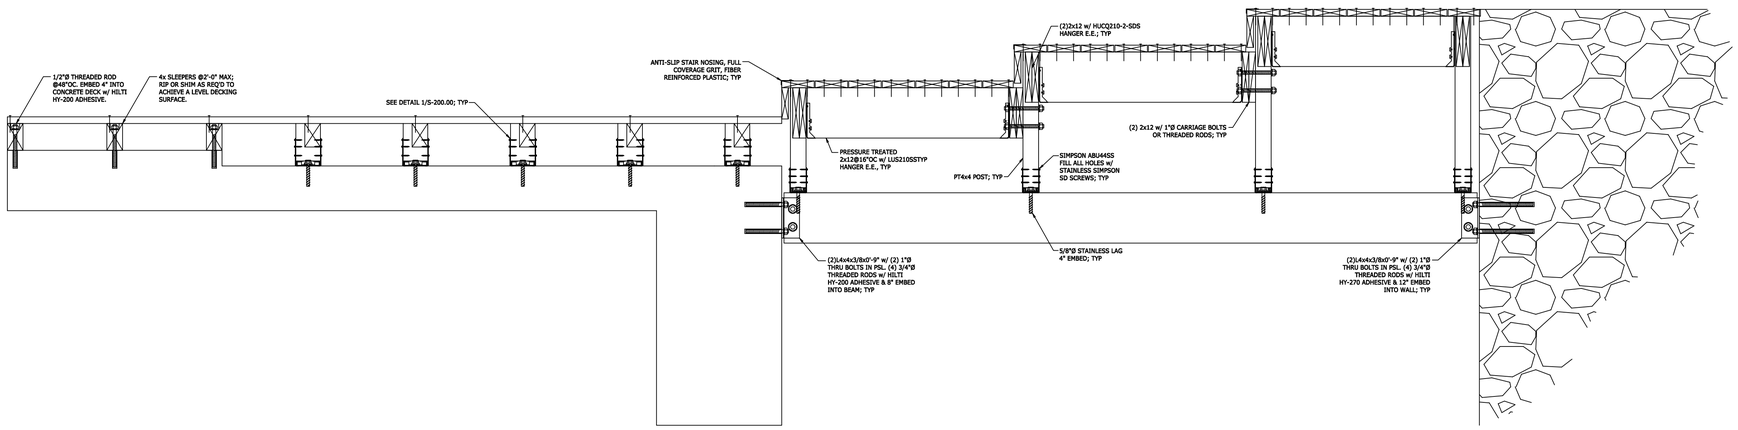

3

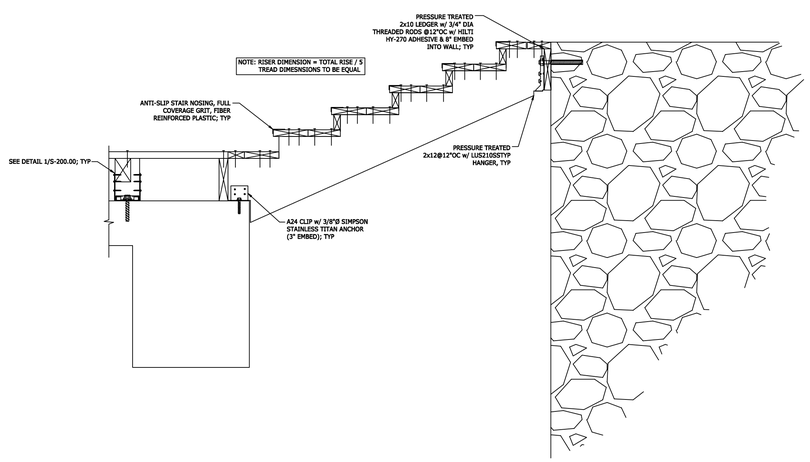

4

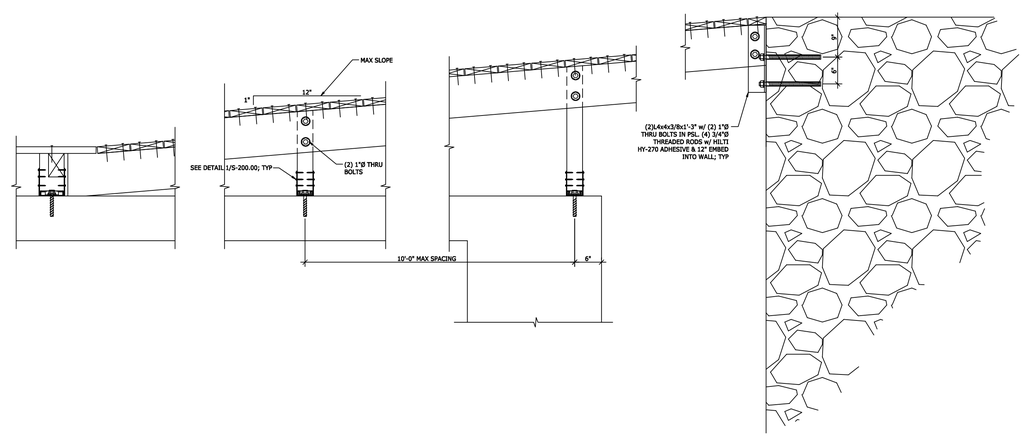

5

2025.08.04 - ISSUED FOR BID

RIOC
ROOSEVELT ISLAND
OPERATING CORPORATION

STRUCTURAL ENGINEER

IMEG
The FUTURE. Built Smarter www.imegcorp.com
1411 BROADWAY
SUITE 610
NEW YORK, NEW YORK 10018

NO.	DESCRIPTION	DATE	CHECKED	DRAWN

Key Plan:

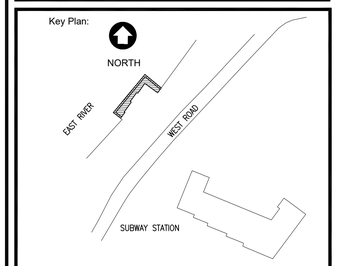

Block #
Lot #

PROJECT TITLE:

ELEANOR'S PIER
REHABILITATION
W ROAD, NEW YORK, NY

DRAWING TITLE:

WOOD FRAMING DETAILS

DATE	08/04/2025
SCALE	AS NOTED
JOB NO.	25003964.00
DOB #	

DRAWING NUMBER

S-200.00

SHEET NO. 1 OF